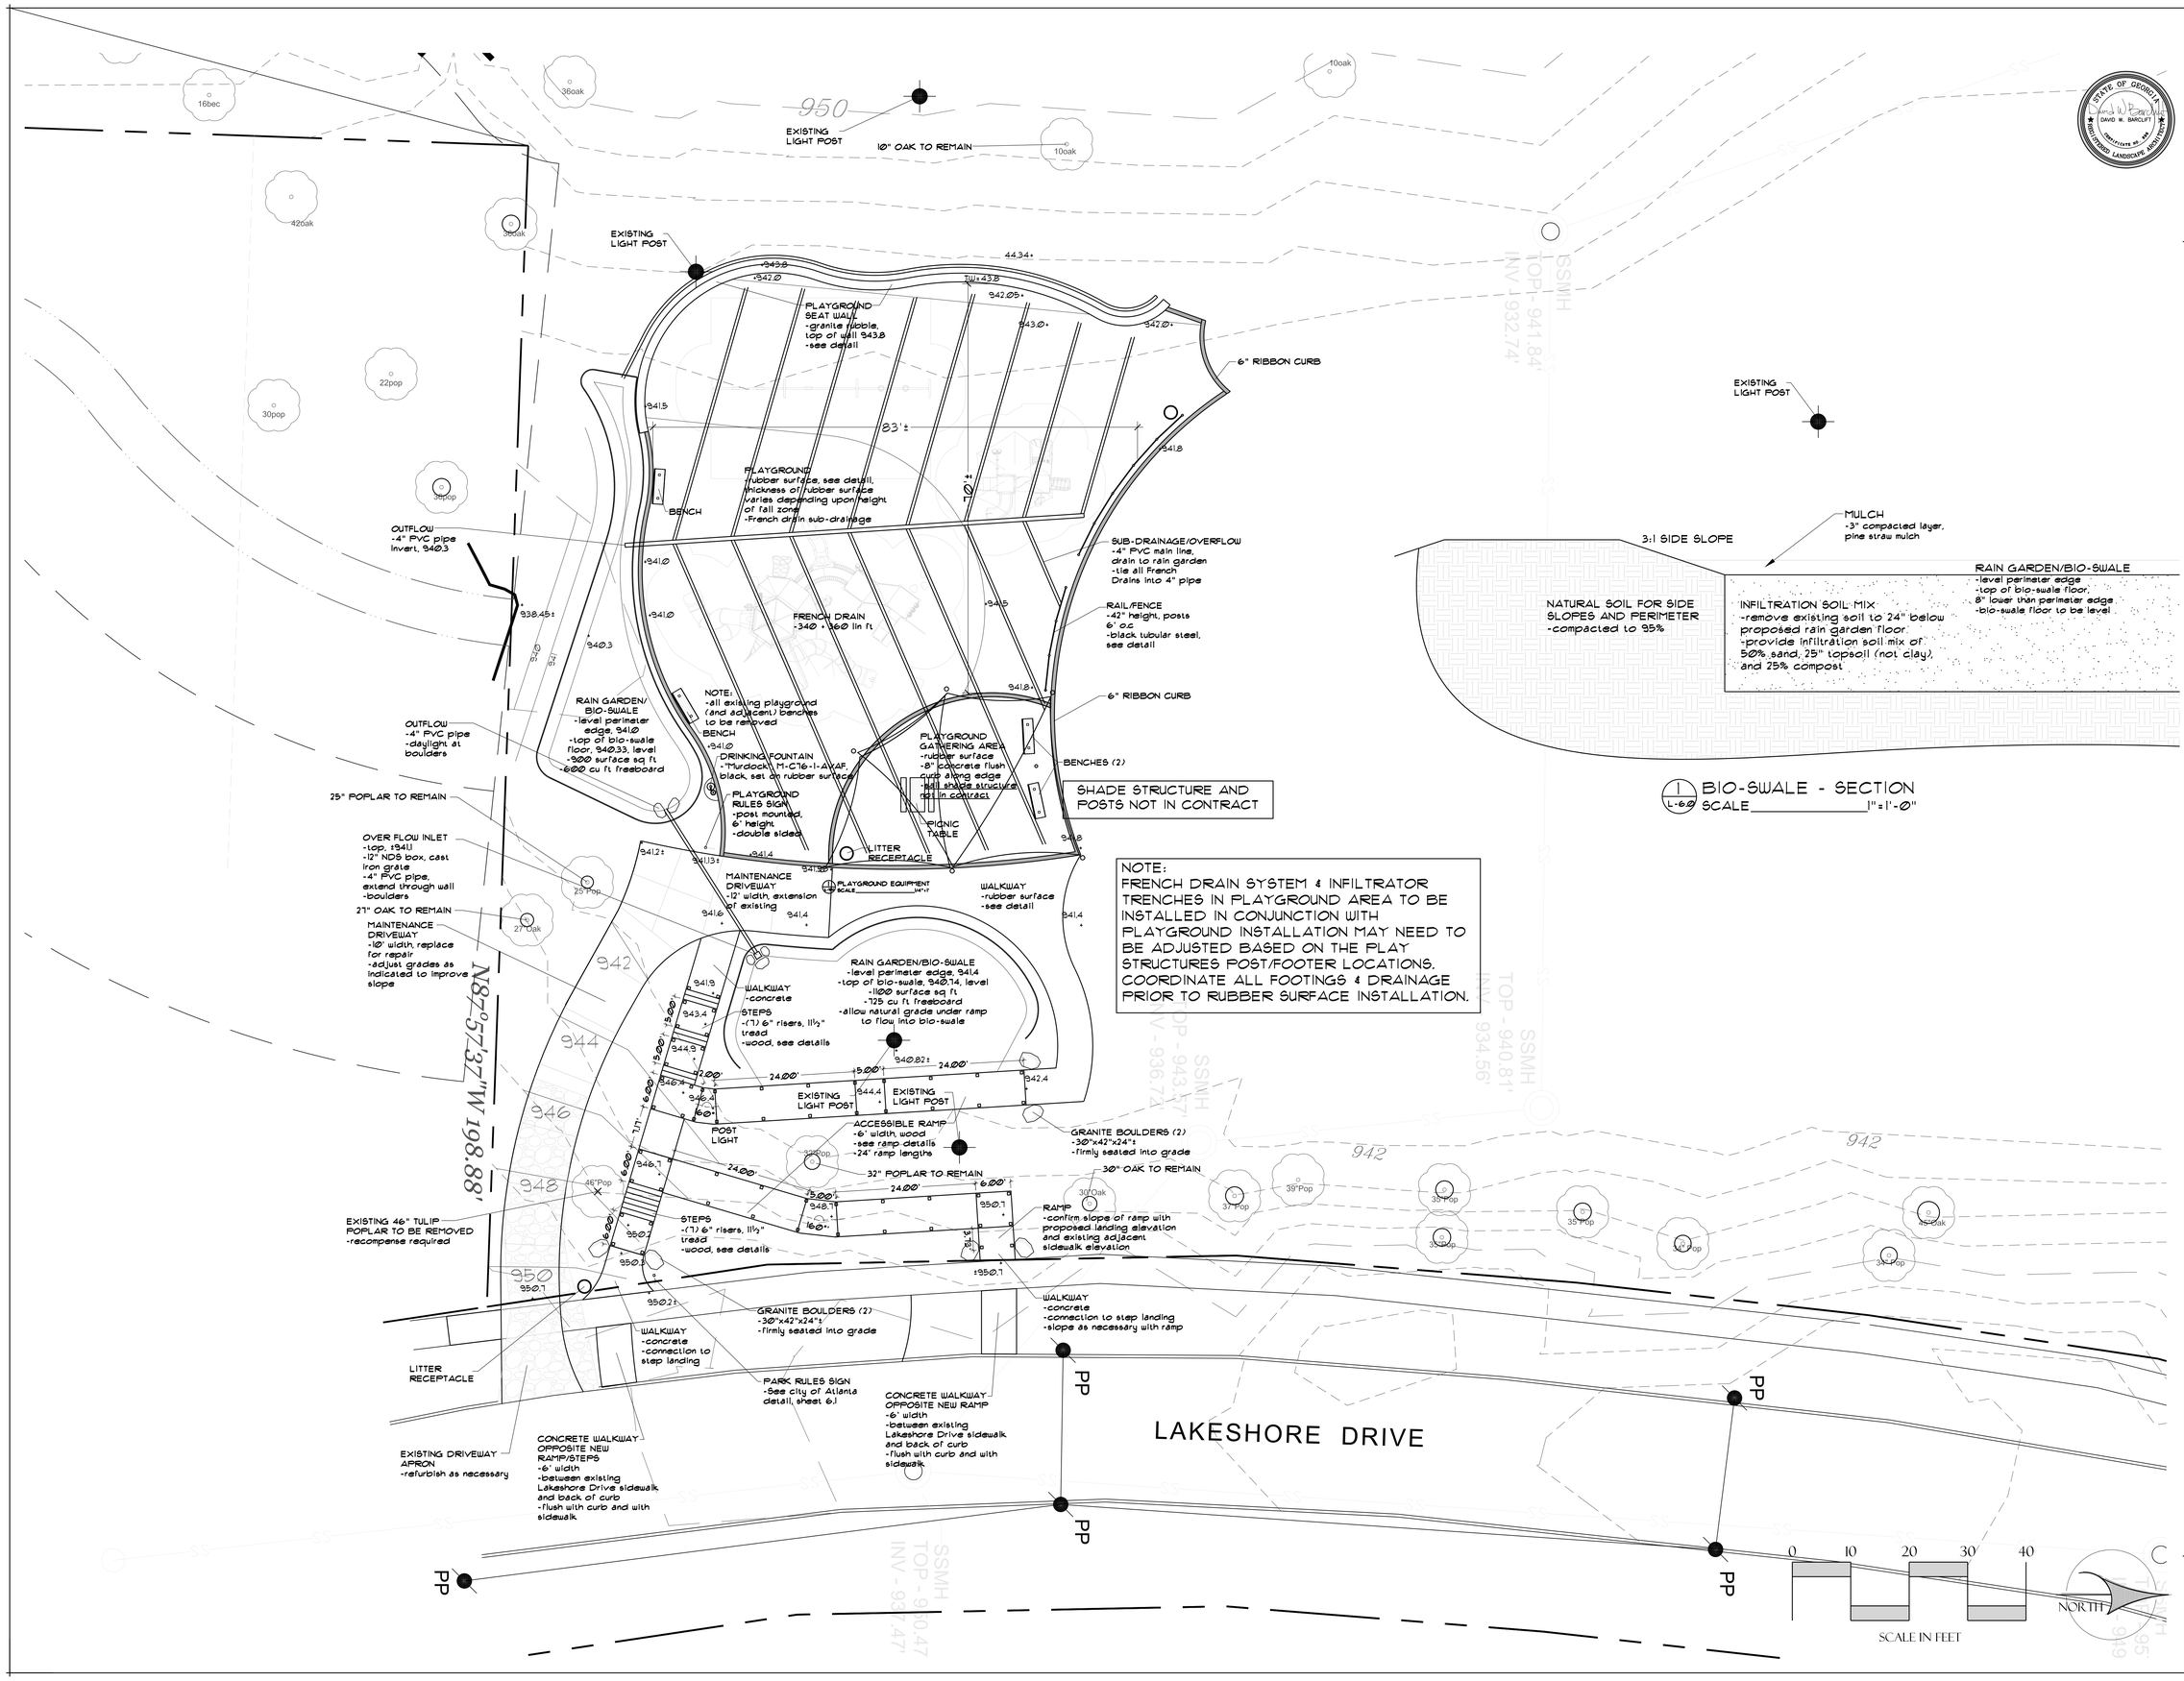

DAVID BARCLIFT, LLC
LANDSCAPE ARCHITECTURE
LAND PLANNING
3524 SUNDERLAND WAY, NE
ATLANTA, GA 30319
404-375-8609

PLAYGROUND AREA PLAN

LAKE CLAIRE PARK

LAKESHORE DRIVE NE
ATLANTA, GA 30307

CITY OF ATLANTA - DEPARTMENT OF PARKS, RECREATION & CULTURAL AFFAIRS

DECEMBER 18, 2015
RVSD: JULY 19, 2016
OCTOBER 18, 2016
DECEMBER 19, 2016

SHEET L - 6.0